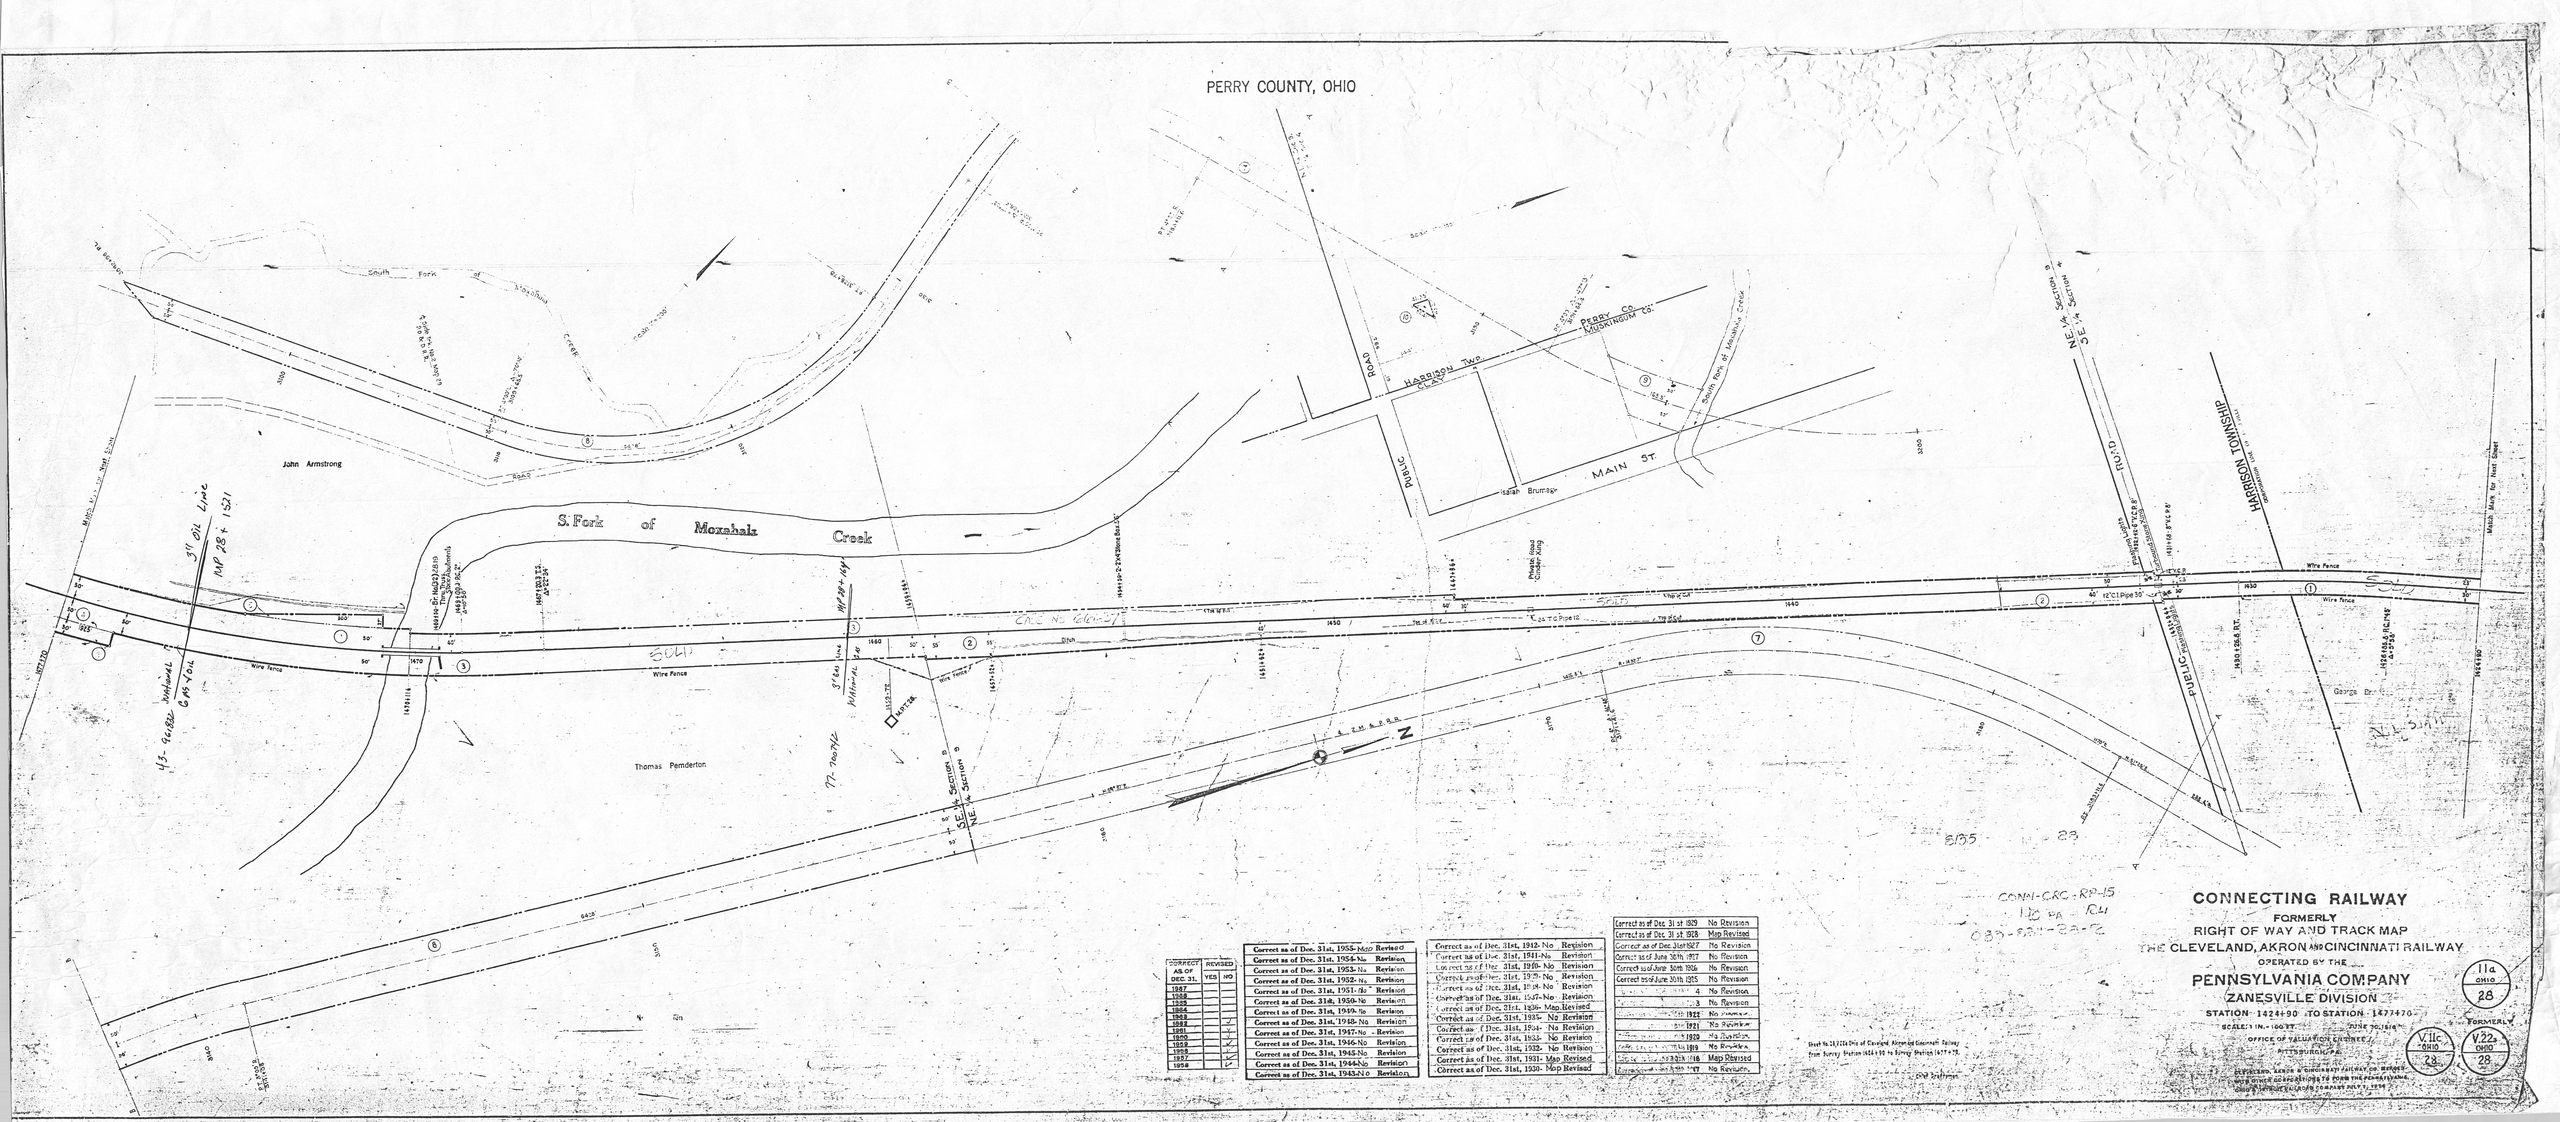
PERRY COUNTY, OHIO


South Fork of Moxahala Creek
John Armstrong
S. Fork of Moxahala Creek
3" Oil Line
MP 28 + 1521
Thomas Pemberton
Wire Fence
Ditch
Public Road Crossing
Harrison Twp
Perry Co
Muskingum Co.
Public Road
Isaiah Brumage
MAIN ST.
Harrison Township
Public Road
George Dr.
Wire Fence
Match Line for Next Sheet
NE ¼ Section 8
