
PERRY COUNTY, OHIO

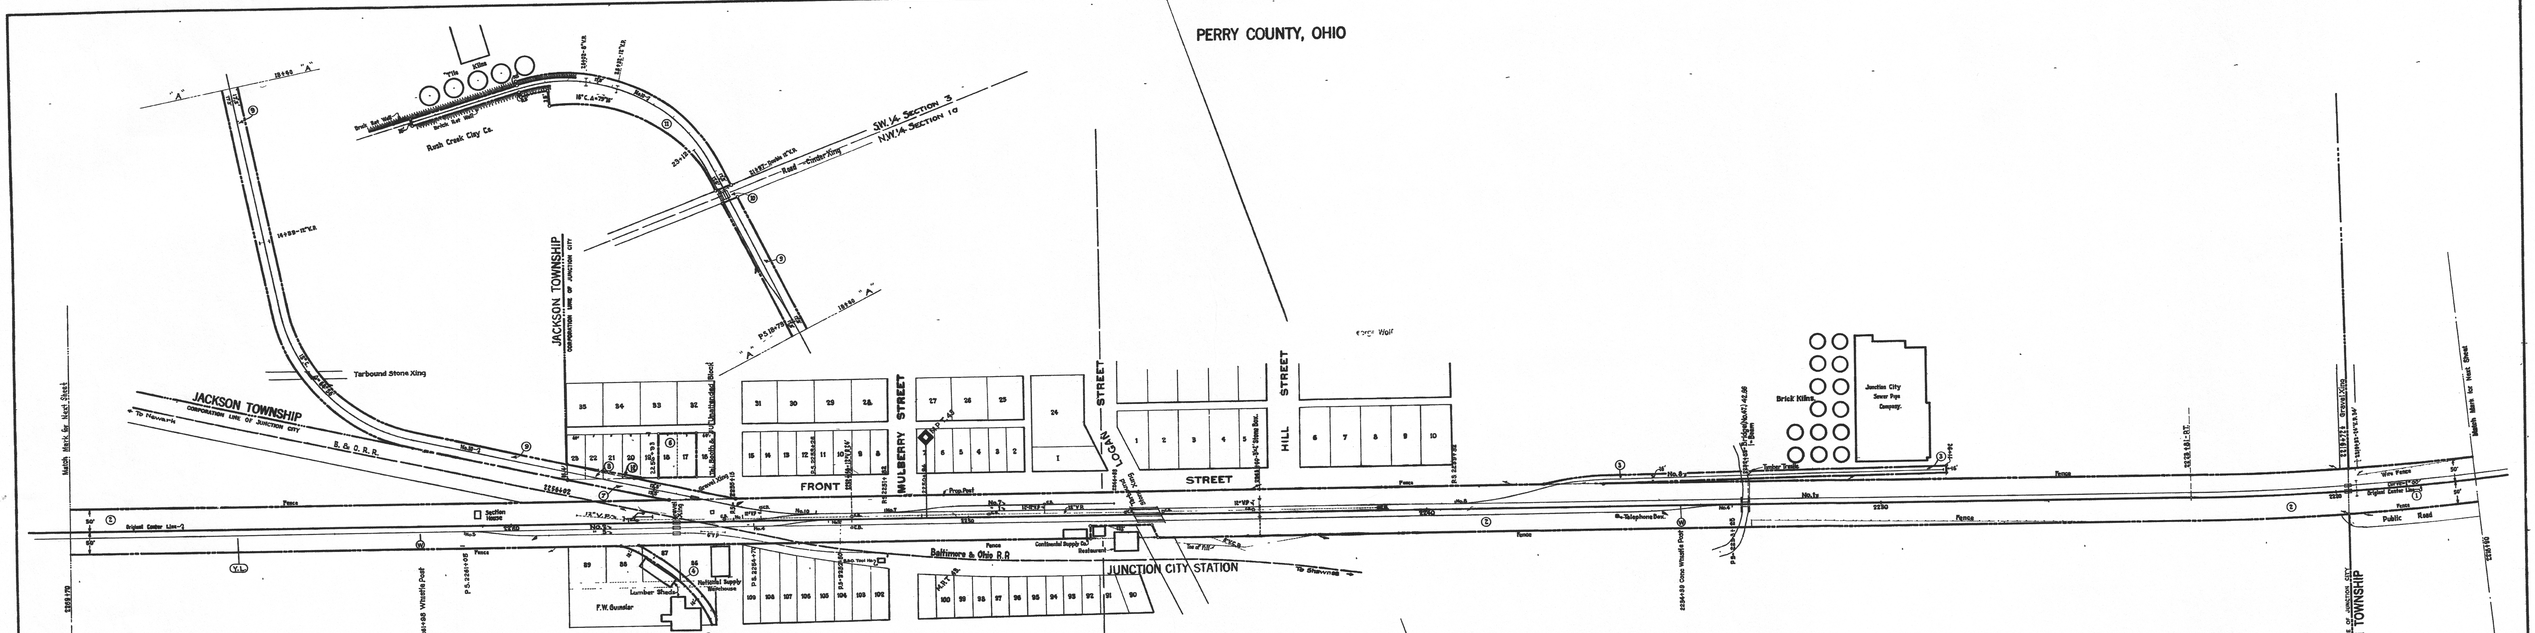

8122079

V.11b OHIO 43

SCHEDULE OF SIDINGS AND CROSSOVERS

Sid-Tr-Y Number	Location	Class	Length Long Sidings In Sta. Bet. Sw.	Private	Total	Remarks
1	Junction City Ice District Corporation	P	2215		2215	
2	" "	P	3543		3543	
3	" "	P	2179		2179	
4	" "	P	3157		3157	
5	" "	Y	589	667	817	
6	" "	D				Removed 11-31-29
7	" "	"	590		590	
8	" "	"	1088		1088	
9	" "	"	833		833	
10	Jackson Township	"	4533	189	4533	
11	" "	"	833		833	
12	" "	D	1578		1578	

CONNECTING RAILWAY
FORMERLY
RIGHT OF WAY AND TRACK MAP
CLEVELAND, AKRON AND CINCINNATI RAILWAY
OPERATED BY THE
PENNSYLVANIA COMPANY
ZANESVILLE DIVISION
STATION 2216+90 TO STATION 2269+70
SCALE: 1 IN.= 100 FT. JUNE 30, 1916
OFFICE OF VALUATION ENGINEER
PITTSBURGH, PA.

Sheet No 69, V.123 Ohio of Cleveland, Akron and Cincinnati Railway from Survey Station 2216+90 to Survey Station 2269+70.

Chief Draftsman

CLEVELAND, AKRON & CINCINNATI RAILWAY CO. MERGED WITH OTHER CORPORATIONS TO FORM THE PENNSYLVANIA, OHIO & DETROIT RAILROAD COMPANY JULY 1, 1924

V.11b OHIO 43
FORMERLY
V.22b OHIO 43

V.S 7912 L.C. 8122 MP 180.2 — 181.2