
PERRY COUNTY, OHIO
JACKSON TWP

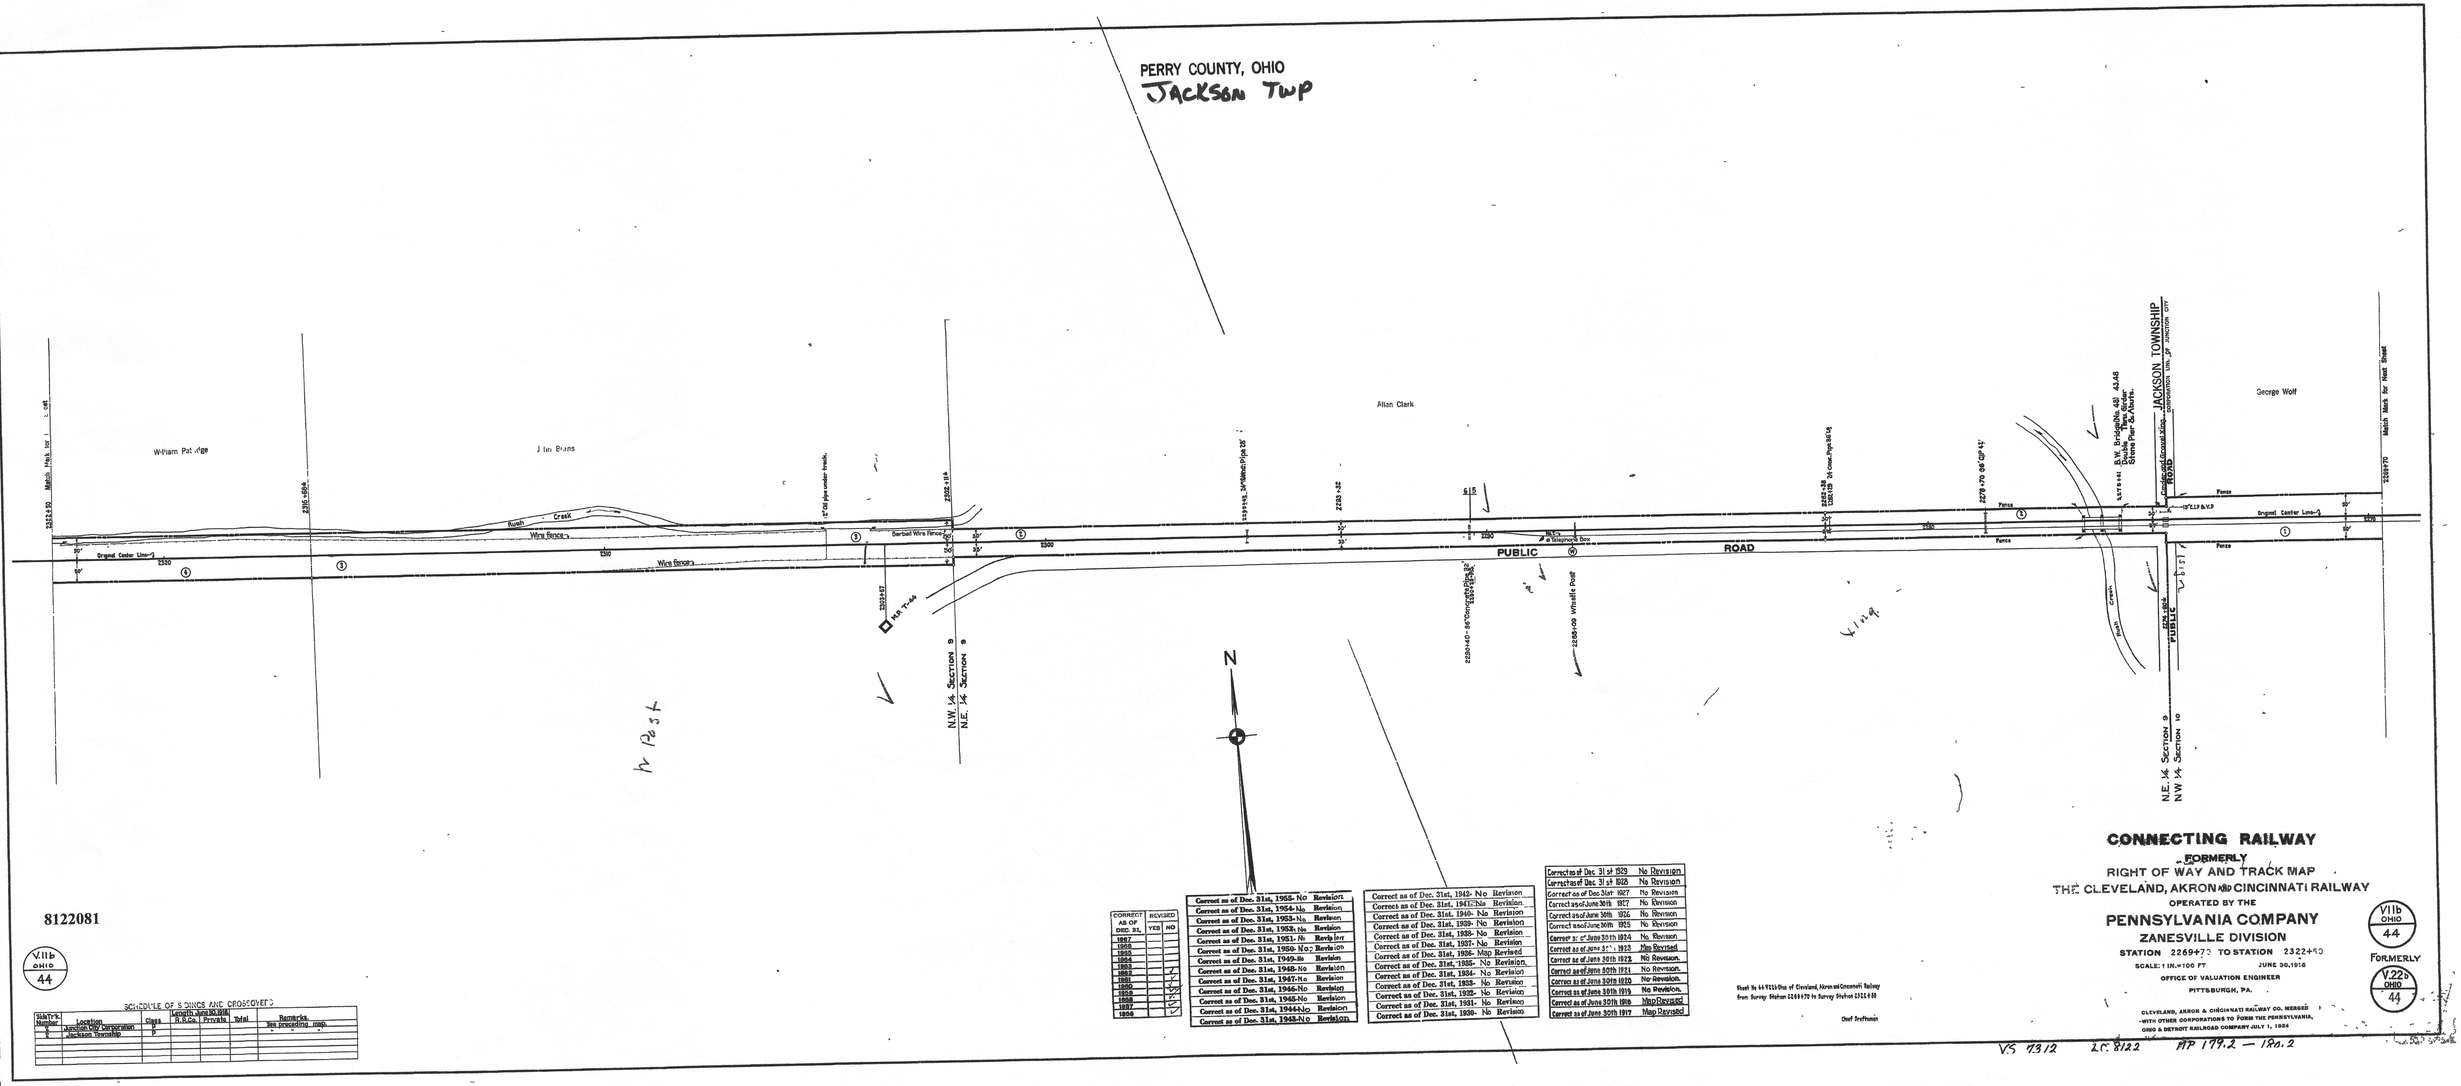

8122081

V.IIb OHIO 44

SCHEDULE OF SIDINGS AND CROSSOVERS

Side Track Number	Location Junction only designation	Class	Length June 30, 1916 R.R.Co.	Private	Total	Remarks See preceding page
6	Jackson Township	D				

CORRECT AS OF DEC. 31,	REVISED YES	NO
1957		
1956		
1955		
1954		
1953		
1952	✓	
1951	✓	
1950	✓	
1949	✓	
1948	✓	
1947	✓	
1946	✓	

Correct as of Dec. 31st, 1955- No Revision
Correct as of Dec. 31st, 1954- No Revision
Correct as of Dec. 31st, 1953- No Revision
Correct as of Dec. 31st, 1952- No Revision
Correct as of Dec. 31st, 1951- No Revision
Correct as of Dec. 31st, 1950- No Revision
Correct as of Dec. 31st, 1949- No Revision
Correct as of Dec. 31st, 1948- No Revision
Correct as of Dec. 31st, 1947- No Revision
Correct as of Dec. 31st, 1946- No Revision
Correct as of Dec. 31st, 1945- No Revision
Correct as of Dec. 31st, 1944- No Revision
Correct as of Dec. 31st, 1943- No Revision

Correct as of Dec. 31st, 1942- No Revision
Correct as of Dec. 31st, 1941- No Revision
Correct as of Dec. 31st, 1940- No Revision
Correct as of Dec. 31st, 1939- No Revision
Correct as of Dec. 31st, 1938- No Revision
Correct as of Dec. 31st, 1937- No Revision
Correct as of Dec. 31st, 1936- Map Revised
Correct as of Dec. 31st, 1935- No Revision
Correct as of Dec. 31st, 1934- No Revision
Correct as of Dec. 31st, 1933- No Revision
Correct as of Dec. 31st, 1932- No Revision
Correct as of Dec. 31st, 1931- No Revision
Correct as of Dec. 31st, 1930- No Revision

Corrects as of Dec. 31 st 1929 No Revision
Corrects as of Dec. 31 st 1928 No Revision
Correct as of Dec 31st 1927 No Revision
Correct as of June 30th 1927 No Revision
Correct as of June 30th 1926 No Revision
Correct as of June 30th 1925 No Revision
Correct as of June 30th 1924 No Revision
Correct as of June 30th 1923 Map Revised
Correct as of June 30th 1922 No Revision
Correct as of June 30th 1921 No Revision
Correct as of June 30th 1920 No Revision
Correct as of June 30th 1919 No Revision
Correct as of June 30th 1918 Map Revised
Correct as of June 30th 1917 Map Revised

Track Ty 44 Y1154-Sta of Cleveland, Akron and Cincinnati Railway from Survey Station 2269+70 to Survey Station 2322+50

Chief Draftsman

CONNECTING RAILWAY
FORMERLY
RIGHT OF WAY AND TRACK MAP
THE CLEVELAND, AKRON AND CINCINNATI RAILWAY
OPERATED BY THE
PENNSYLVANIA COMPANY
ZANESVILLE DIVISION
STATION 2269+70 TO STATION 2322+50
SCALE: 1 IN. = 100 FT JUNE 30, 1916
OFFICE OF VALUATION ENGINEER
PITTSBURGH, PA.

CLEVELAND, AKRON & CINCINNATI RAILWAY CO. MERGED
WITH OTHER CORPORATIONS TO FORM THE PENNSYLVANIA,
OHIO & DETROIT RAILROAD COMPANY JULY 1, 1924

V.IIb OHIO 44
FORMERLY
V.22b OHIO 44

V.S. 7312 L.C. 8122 MP 179.2 — 180.2