
Penn Central Fairfield To Junction City

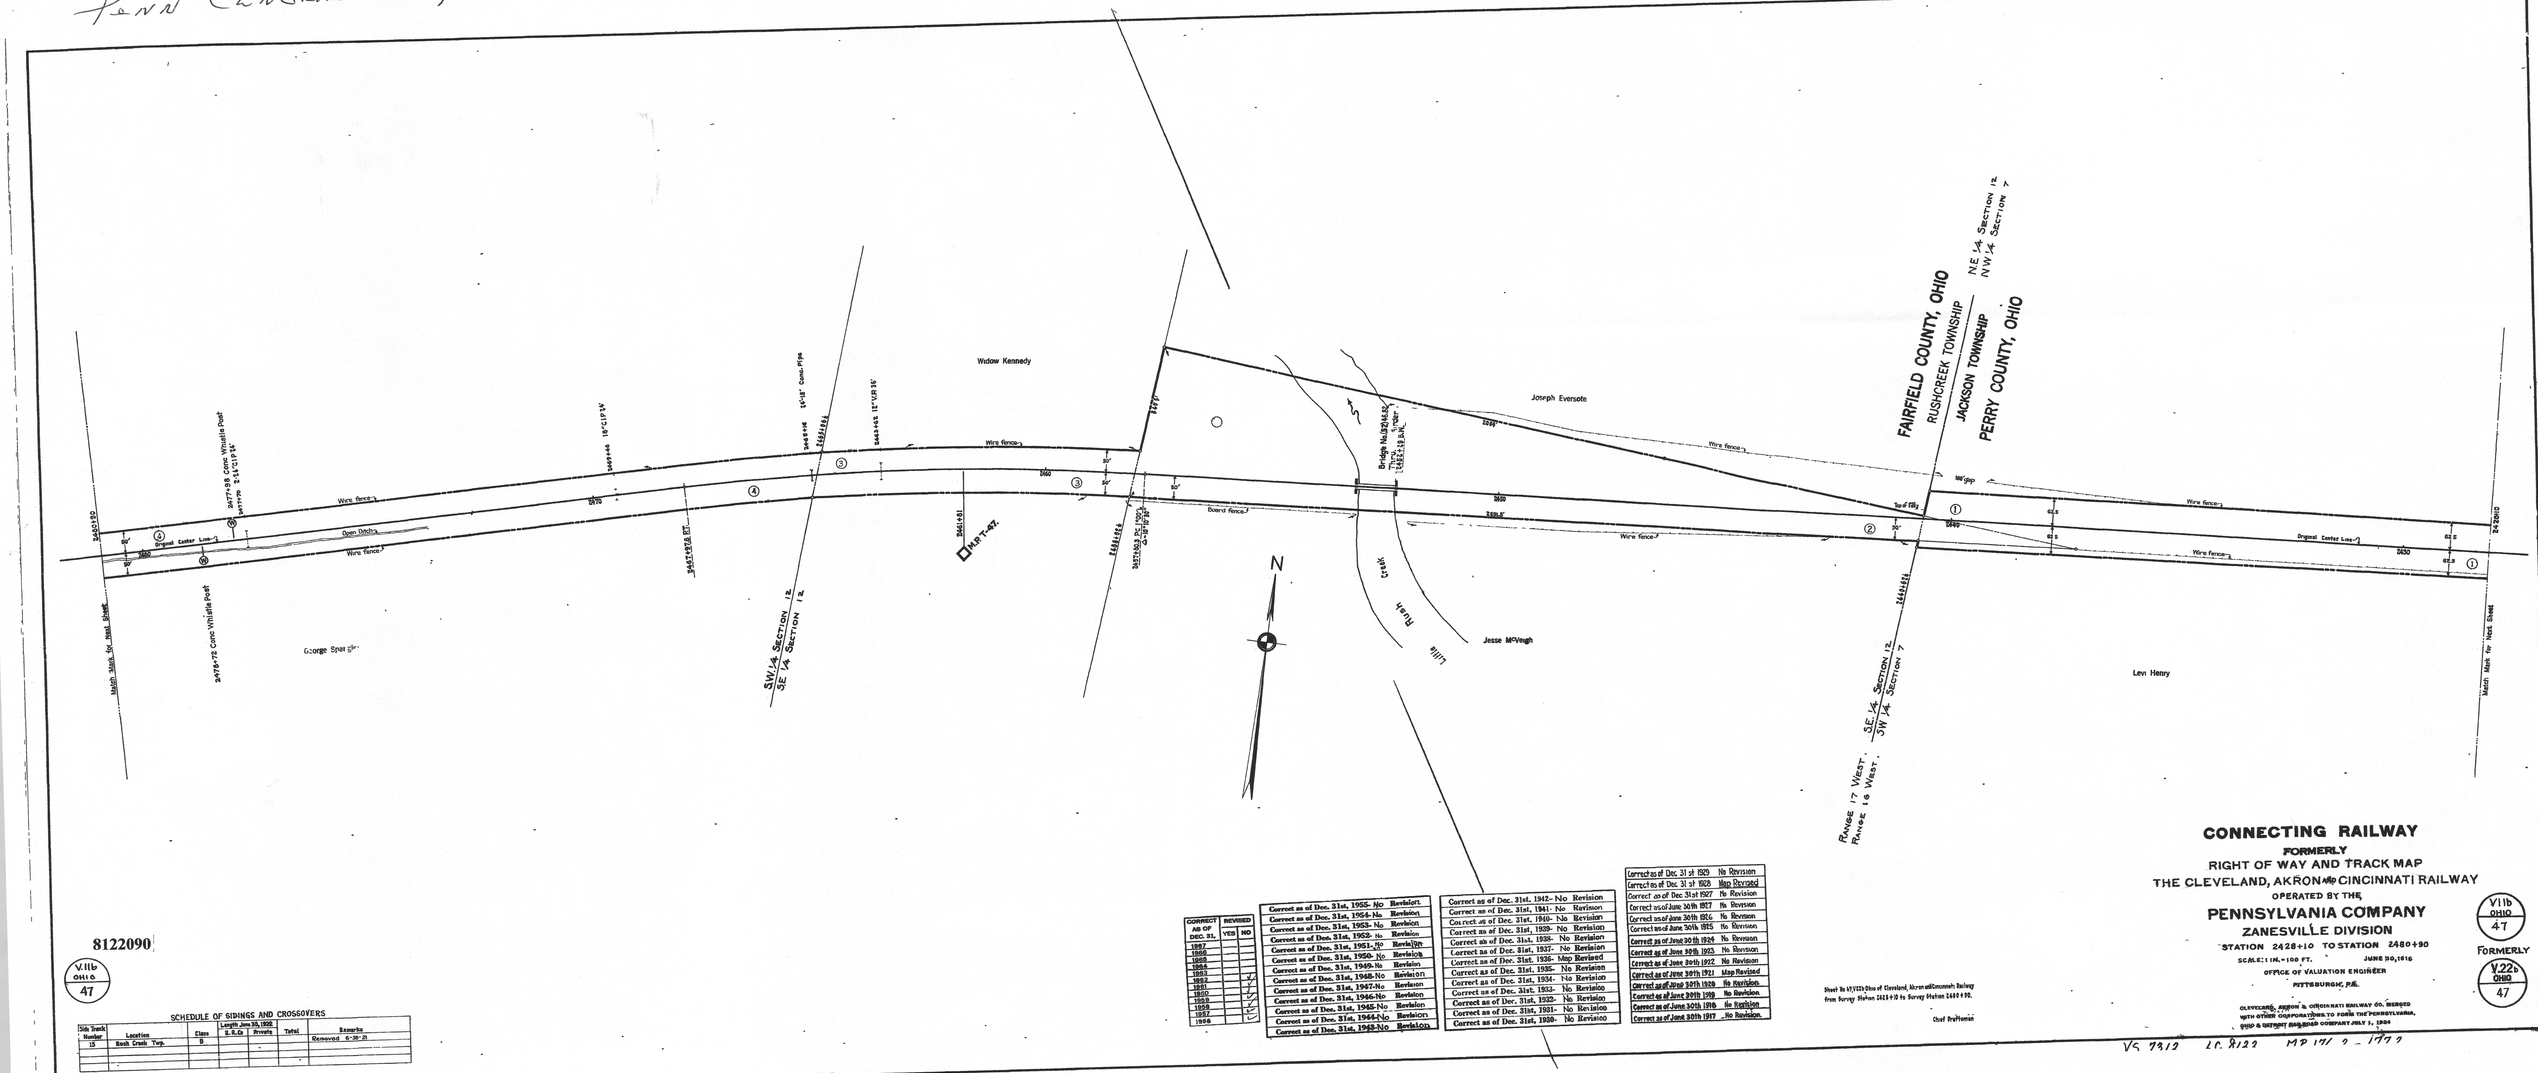

8122090

V11b OH10 47

SCHEDULE OF SIDINGS AND CROSSOVERS

Side Track Number	Location	Length June 30, 1922 Class	E.&O.	Private	Total	Remarks
15	Rush Creek Twp.	9	-	-	-	Removed 6-30-23

CORRECT AS OF DEC. 31.	REVISED YES	NO
1967		
1966		
1965		
1964		
1963		
1962		
1961		
1960		
1959		
1958		
1957		
1956		

Correct as of Dec. 31st, 1955- No Revision
Correct as of Dec. 31st, 1954- No Revision
Correct as of Dec. 31st, 1953- No Revision
Correct as of Dec. 31st, 1952- No Revision
Correct as of Dec. 31st, 1951- No Revision
Correct as of Dec. 31st, 1950- No Revision
Correct as of Dec. 31st, 1949- No Revision
Correct as of Dec. 31st, 1948- No Revision
Correct as of Dec. 31st, 1947- No Revision
Correct as of Dec. 31st, 1946- No Revision
Correct as of Dec. 31st, 1945- No Revision
Correct as of Dec. 31st, 1944- No Revision
Correct as of Dec. 31st, 1943- No Revision

Correct as of Dec. 31st, 1942- No Revision
Correct as of Dec. 31st, 1941- No Revision
Correct as of Dec. 31st, 1940- No Revision
Correct as of Dec. 31st, 1939- No Revision
Correct as of Dec. 31st, 1938- No Revision
Correct as of Dec. 31st, 1937- No Revision
Correct as of Dec. 31st, 1936- Map Revised
Correct as of Dec. 31st, 1935- No Revision
Correct as of Dec. 31st, 1934- No Revision
Correct as of Dec. 31st, 1933- No Revision
Correct as of Dec. 31st, 1932- No Revision
Correct as of Dec. 31st, 1931- No Revision
Correct as of Dec. 31st, 1930- No Revision

Correct as of Dec. 31 st 1929 No Revision
Correct as of Dec. 31 st 1928 Map Revised
Correct as of Dec. 31st 1927 No Revision
Correct as of June 30th 1927 No Revision
Correct as of June 30th 1926 No Revision
Correct as of June 30th 1925 No Revision
Correct as of June 30 th 1924 No Revision
Correct as of June 30th, 1923 No Revision
Correct as of June 30th 1922 No Revision
Correct as of June 30th 1921 Map Revised
Correct as of June 30th 1920 No Revision
Correct as of June 30th 1919 No Revision
Correct as of June 30th 1918 No Revision
Correct as of June 30th 1917 No Revision

Sheet No 47/23 Ohio of Cleveland, Akron & Cincinnati Railway from Survey Station 2428+10 to Survey Station 2480+90.

Chief Draftsman

CONNECTING RAILWAY

FORMERLY

RIGHT OF WAY AND TRACK MAP

THE CLEVELAND, AKRON AND CINCINNATI RAILWAY

OPERATED BY THE

PENNSYLVANIA COMPANY

ZANESVILLE DIVISION

STATION 2428+10 TO STATION 2480+90

SCALE: 1 IN. = 100 FT. JUNE 30, 1916

OFFICE OF VALUATION ENGINEER

PITTSBURGH, PA.

CLEVELAND, AKRON & CINCINNATI RAILWAY CO. MERGED WITH OTHER CORPORATIONS TO FORM THE PENNSYLVANIA, OHIO & DETROIT RAILROAD COMPANY JULY 1, 1924

V11b OH10 47

FORMERLY

V22b OH10 47

VS 7913 LC 8122 MP 171 9 - 177 9