
HARRISON TOWNSHIP

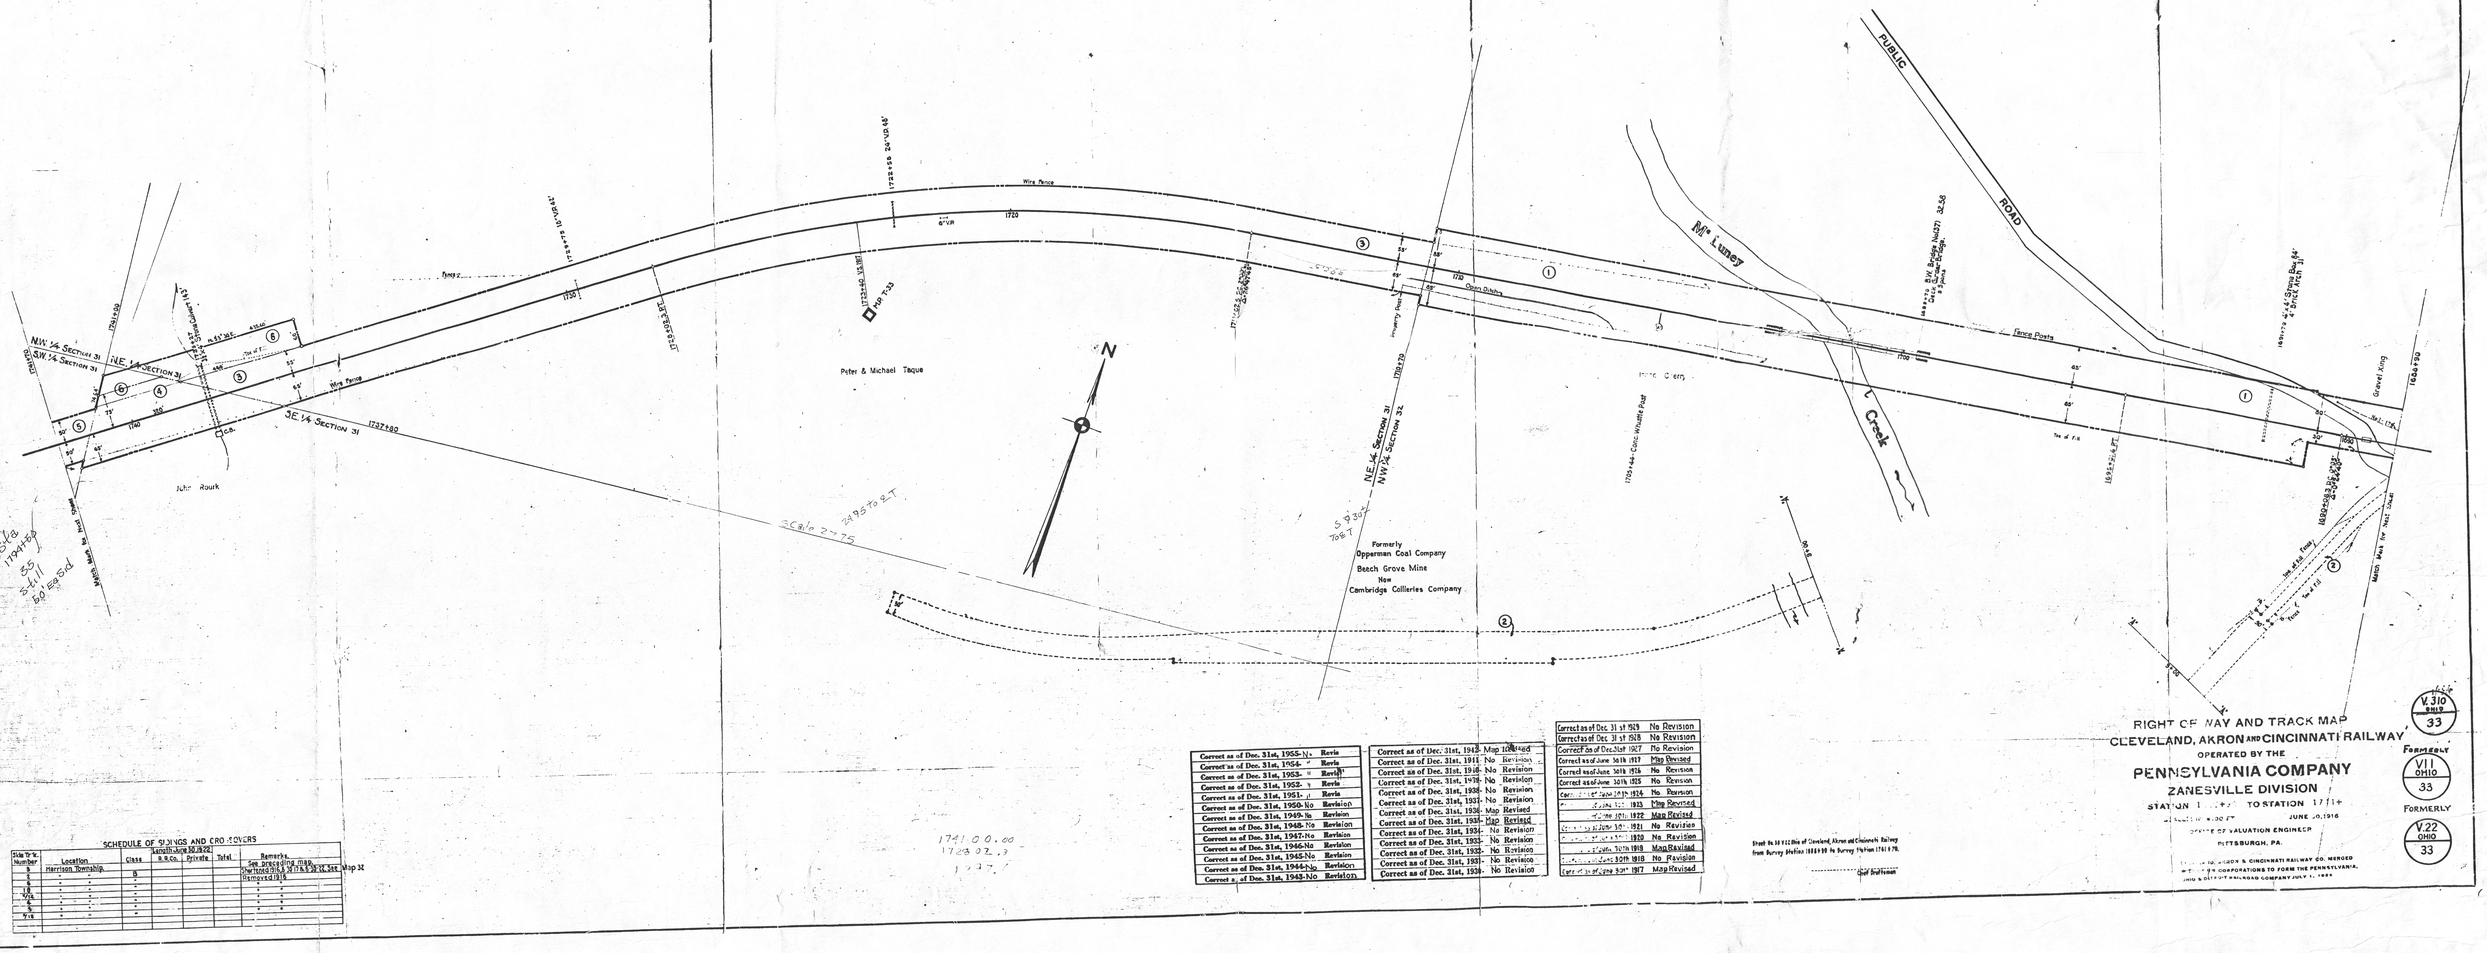

SCHEDULE OF SIDINGS AND CROSSOVERS

Side Track Number	Location	Length-June 30 1922 Class	B & O Co.	Private	Total	Remarks. See preceding map. Overlond Sid. & Sid. & B. & O. R.R. Co. Removed 1918
5	Harrison Township	B	-	-	-	-
6	"	"	-	-	-	-
7	"	"	-	-	-	-
7A	"	"	-	-	-	-
8	"	"	-	-	-	-
9	"	"	-	-	-	-
9A	"	"	-	-	-	-

Map 32

Correct as of Dec. 31st, 1955	No	Revision
Correct as of Dec. 31st, 1954	"	Revision
Correct as of Dec. 31st, 1953	"	Revision
Correct as of Dec. 31st, 1952	"	Revision
Correct as of Dec. 31st, 1951	"	Revision
Correct as of Dec. 31st, 1950	No	Revision
Correct as of Dec. 31st, 1949	No	Revision
Correct as of Dec. 31st, 1948	No	Revision
Correct as of Dec. 31st, 1947	No	Revision
Correct as of Dec. 31st, 1946	No	Revision
Correct as of Dec. 31st, 1945	No	Revision
Correct as of Dec. 31st, 1944	No	Revision
Correct as of Dec. 31st, 1943	No	Revision

Correct as of Dec. 31st, 1942	Map	Revised
Correct as of Dec. 31st, 1941	No	Revision
Correct as of Dec. 31st, 1940	No	Revision
Correct as of Dec. 31st, 1938	No	Revision
Correct as of Dec. 31st, 1936	No	Revision
Correct as of Dec. 31st, 1937	No	Revision
Correct as of Dec. 31st, 1936	Map	Revised
Correct as of Dec. 31st, 1935	Map	Revised
Correct as of Dec. 31st, 1934	No	Revision
Correct as of Dec. 31st, 1933	No	Revision
Correct as of Dec. 31st, 1932	No	Revision
Correct as of Dec. 31st, 1931	No	Revision
Correct as of Dec. 31st, 1930	No	Revision

Correct as of Dec 31 st 1929	No	Revision
Correctas of Dec 31 st 1928	No	Revision
Correct as of Dec.31st 1927	No	Revision
Correct as of June 30th 1927	Map	Revised
Correct as of June 30th 1926	No	Revision
Correct as of June 30th 1925	No	Revision
Correct as of June 30th 1924	No	Revision
Correct as of June 30th 1923	Map	Revised
Correct as of June 30th 1922	Map	Revised
Correct as of June 30th 1921	No	Revision
Correct as of June 30th 1920	No	Revision
Correct as of June 30th 1919	Map	Revised
Correct as of June 30th 1918	No	Revision
Correct as of June 30th 1917	Map	Revised

Sheet No 32 of Right of Way and Track Map of the Cleveland, Akron and Cincinnati Railway from Survey Stations 1688+90 to Survey Station 1741+78.

Chief Draftsman

RIGHT OF WAY AND TRACK MAP
CLEVELAND, AKRON AND CINCINNATI RAILWAY
OPERATED BY THE
PENNSYLVANIA COMPANY
ZANESVILLE DIVISION
STATION 1688+90 TO STATION 1774+
JUNE 30, 1916
OFFICE OF VALUATION ENGINEER
PITTSBURGH, PA.

THE CLEVELAND, AKRON & CINCINNATI RAILWAY CO. MERGED WITH OTHER CORPORATIONS TO FORM THE PENNSYLVANIA, OHIO & DETROIT RAILROAD COMPANY JULY 1, 1923

V 310 DIV 9 33
FORMERLY
V 11 OHIO 33
FORMERLY
V 22 OHIO 33