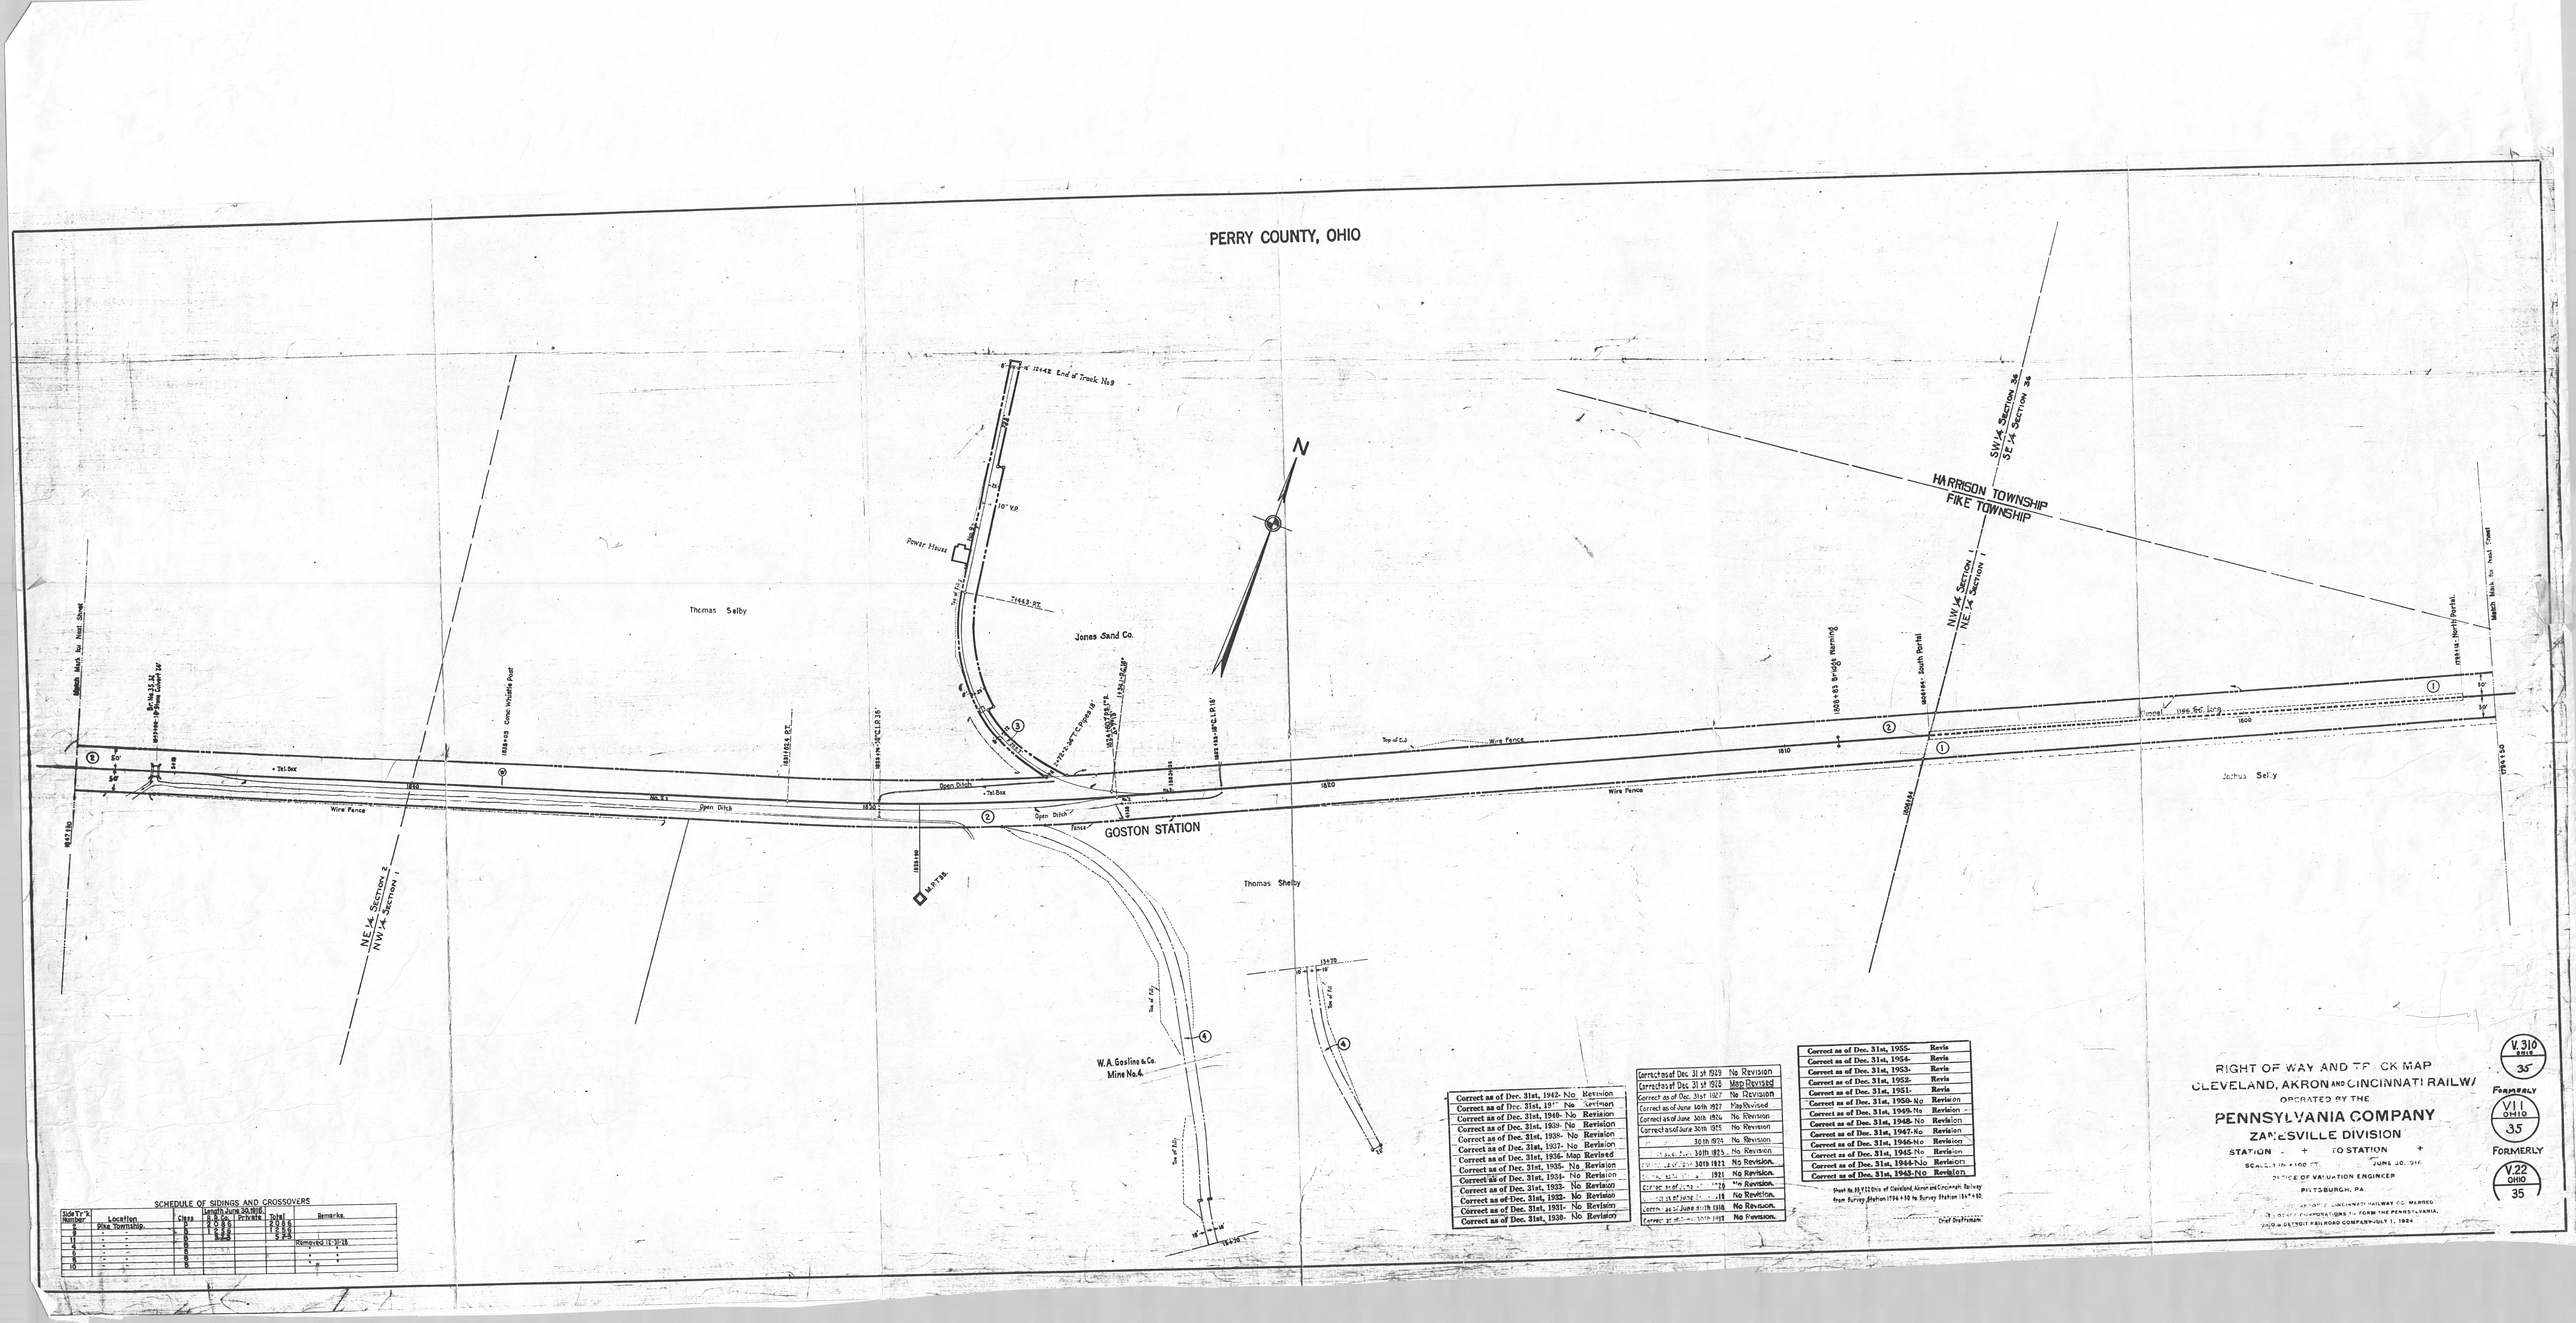



SCHEDULE OF SIDINGS AND CROSSOVERS

| Siding Track Number | Location Fike Township. | Class | Length June 30, 1918 Public | Private | Total | Remarks. |
|---|---|---|---|---|---|---|
| 1 | " | 1 | 2085 | | 2085 | |
| 2 | " | 1 | 1705 | | 1705 | |
| 3 | " | 1 | 5295 | | 5295 | |
| 4 | " | 1 | | | | Removed 11-1-28. |
| 5 | " | 1 | | | | " " |
| 6 | " | 1 | | | | " " |
| 10 | " | 1 | | | | " " |

| Corrections of Dec 31 st 1919 | No Revision |
|---|---|
| Corrections of Dec 31 st 1920 | Map Revised |
| Correct as of Dec. 31st 1927 | No Revision |
| Correct as of June 30th 1927 | Map Revised |
| Correct as of June 30th 1924 | No Revision |
| Corrected as of June 30th 1925 | No Revision |
| [illegible] 30th 1926 | No Revision |
| [illegible] June 30th 1925 | No Revision. |
| [illegible] as of June 30th 1927 | No Revision. |
| [illegible] 1931 | No Revision. |
| [illegible] 1918 | No Revision. |
| [illegible] June 30th 1928 | No Revision. |

| Correct as of Dec. 31st, 1942- | No Revision |
|---|---|
| Correct as of Dec. 31st, 1941- | No Revision |
| Correct as of Dec. 31st, 1940- | No Revision |
| Correct as of Dec. 31st, 1939- | No Revision |
| Correct as of Dec. 31st, 1938- | No Revision |
| Correct as of Dec. 31st, 1937- | No Revision |
| Correct as of Dec. 31st, 1936- | Map Revised |
| Correct as of Dec. 31st, 1935- | No Revision |
| Correct as of Dec. 31st, 1934- | No Revision |
| Correct as of Dec. 31st, 1933- | No Revision |
| Correct as of Dec. 31st, 1932- | No Revision |
| Correct as of Dec. 31st, 1931- | No Revision |
| Correct as of Dec. 31st, 1930- | No Revision |

| Correct as of Dec. 31st, 1955- | Revis |
|---|---|
| Correct as of Dec. 31st, 1954- | Revis |
| Correct as of Dec. 31st, 1953- | Revis |
| Correct as of Dec. 31st, 1952- | Revis |
| Correct as of Dec. 31st, 1951- | Revis |
| Correct as of Dec. 31st, 1950- | No Revision |
| Correct as of Dec. 31st, 1949- | No Revision |
| Correct as of Dec. 31st, 1948- | No Revision |
| Correct as of Dec. 31st, 1947- | No Revision |
| Correct as of Dec. 31st, 1946- | No Revision |
| Correct as of Dec. 31st, 1945- | No Revision |
| Correct as of Dec. 31st, 1944- | No Revision |
| Correct as of Dec. 31st, 1943- | No Revision |

Sheet No. 11 of 22 Sheets of Cleveland, Akron and Cincinnati Railway from Survey Station 1796+50 to Survey Station 1864+92.

RIGHT OF WAY AND TRACK MAP
CLEVELAND, AKRON AND CINCINNATI RAILWAY
OPERATED BY THE
PENNSYLVANIA COMPANY
ZANESVILLE DIVISION
STATION - + TO STATION +
SCALE 1 IN. = 100 FT. JUNE 30, 1918
OFFICE OF VALUATION ENGINEER
PITTSBURGH, PA.
THE CLEVELAND, AKRON AND CINCINNATI RAILWAY CO. MERGED ITS PROPERTY AND OPERATIONS TO FORM THE PENNSYLVANIA, AKRON & DETROIT RAILROAD COMPANY JULY 1, 1924

V. 310 AKRON 35
FORMERLY
V. 11 OHIO 35
FORMERLY
V. 22 OHIO 35