SCHEDULE OF PROPERTY
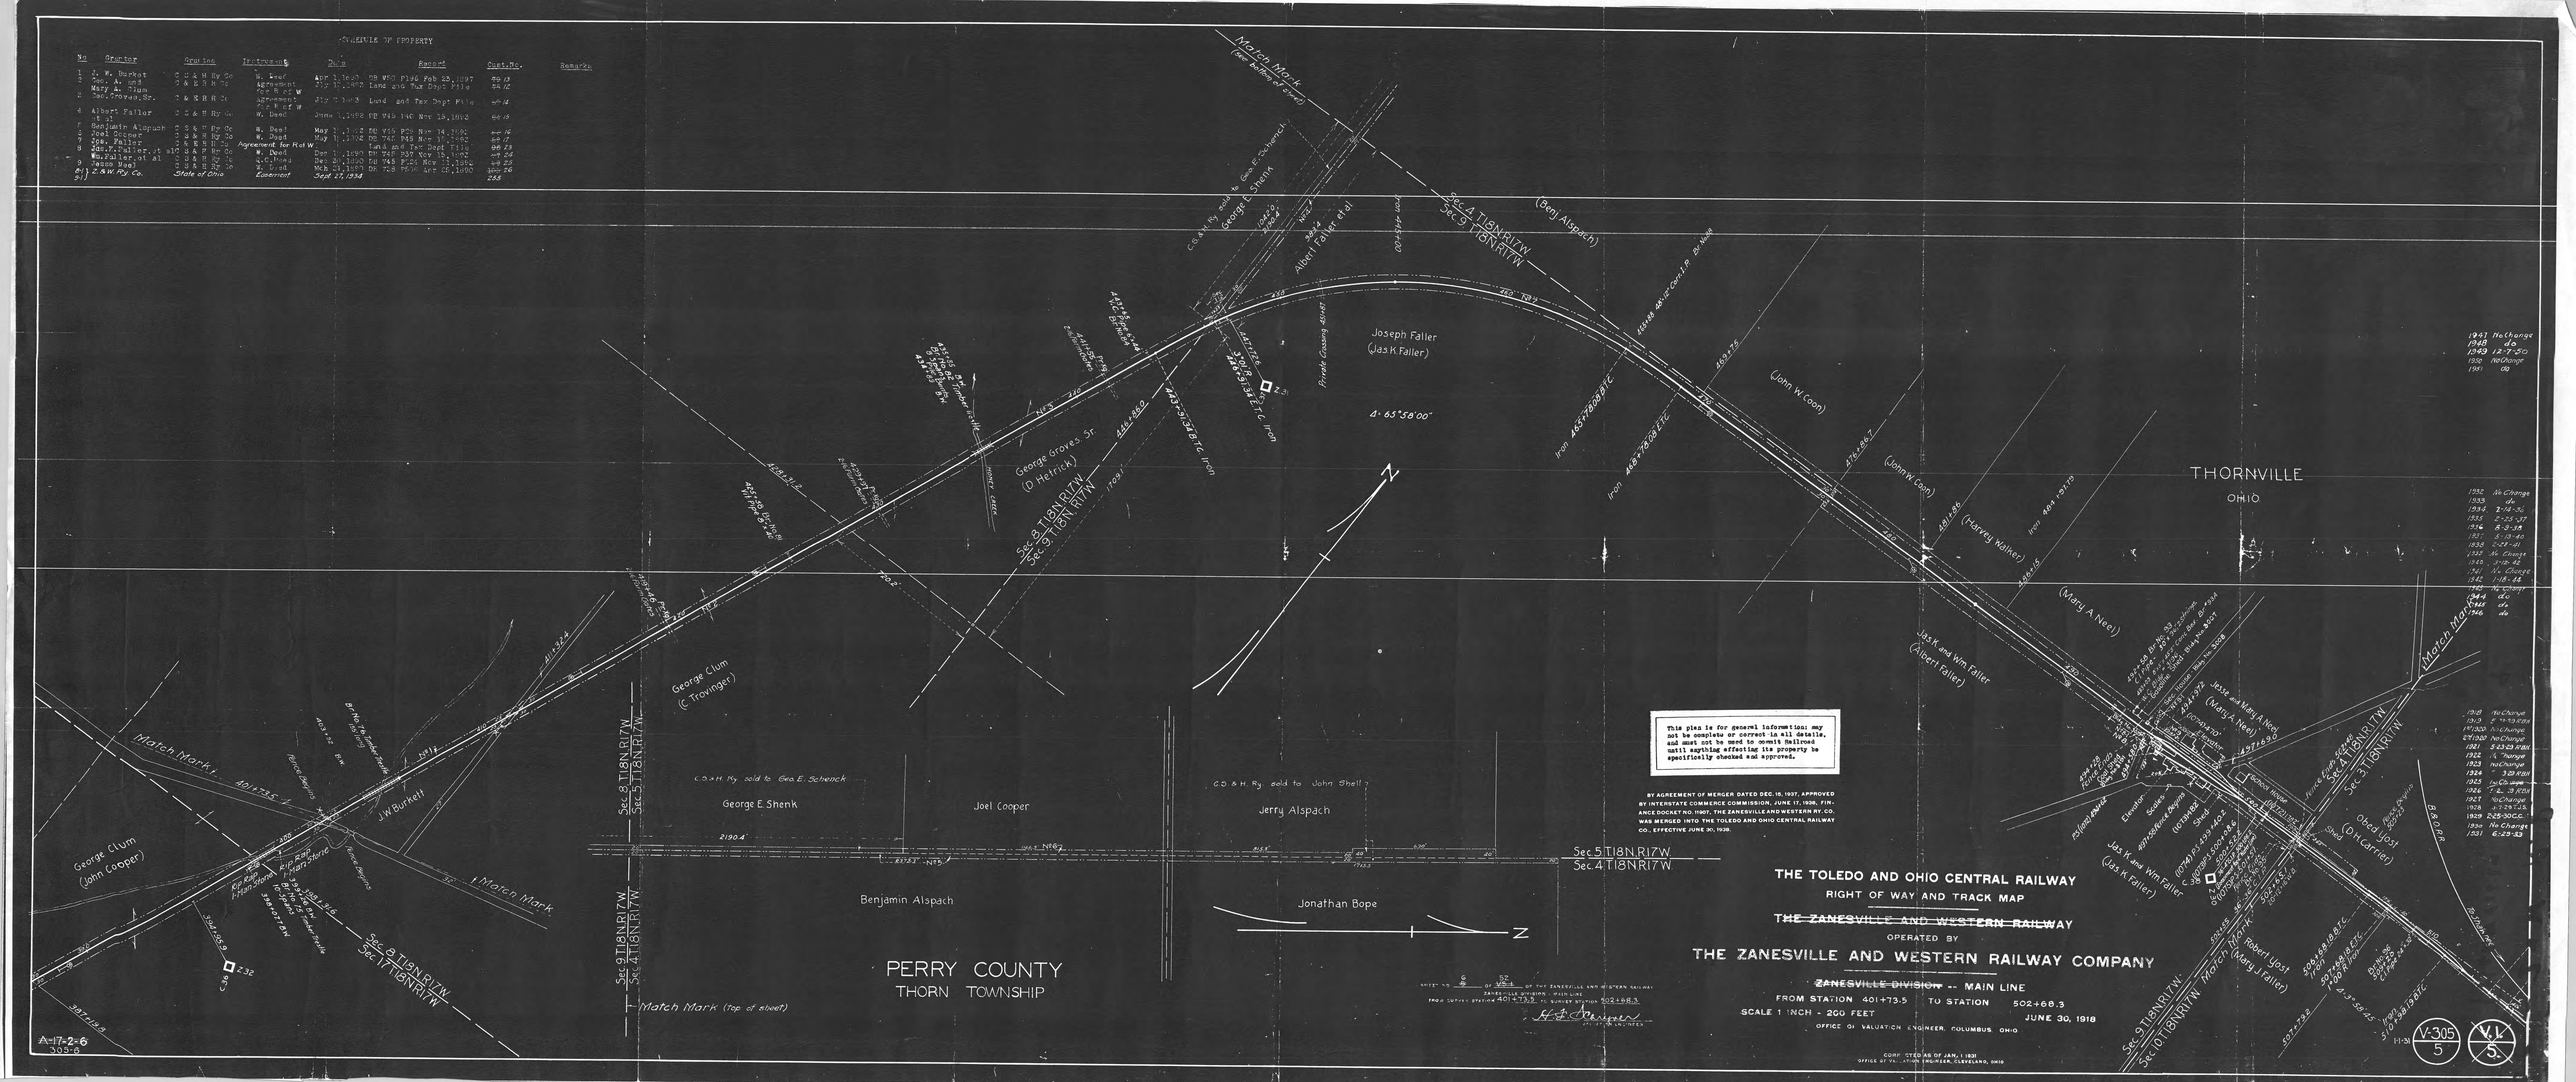
No	Grantor	Grantee	Instrument	Date	Record	Cost/Rc.	Remarks
1	J. W. Burkat	T & O C Ry Co	W. Deed	Apr 1, 1890	DB V80 P196	Feb 25, 1897	50.00
2	Jno. A. and	T & O C Ry Co	Agreement	July 1, 1892	Land and Tax Dept File		54.62
	Mary A. Clum		for R.R. W				
3	Jno. Troyer, Sr.	T & O C Ry Co	Agreement	July 1, 1893	Land and Tax Dept File		60.00
			for R.R. W				
4	Albert Faller	T & O C Ry Co	W. Deed	June 1, 1892	DB V45 P40	Nov 15, 1892	60.00
	et al						
5	Benjamin Alspach	T & O C Ry Co	W. Deed	May 1, 1892	DB V45 P95	Nov 14, 1892	60.00
6	Joel Cooper	T & O C Ry Co	W. Deed	May 1, 1892	DB 745 P49	Nov 17, 1892	60.00
7	Jos. Faller	T & O C Ry Co	Agreement for Rd W		Land and Tax Dept File		00.00
8	Jos. F. Faller, et al	T & O C Ry Co	W. Deed	Dec 1, 1890	DB V45 P97	Nov 15, 1892	00.00
	Wm. Faller, et al	T & O C Ry Co	W. Deed	Dec 20, 1890	DB V45 P100	Nov 15, 1892	00.00
9	(Jesse Bye)	T & O C Ry Co	W. Deed	Mch 21, 1893	DB 728 P530	Apr 20, 1893	100.00
9½	J. & W. Ry Co.	State of Ohio	Easement	Sept 27, 1934			255